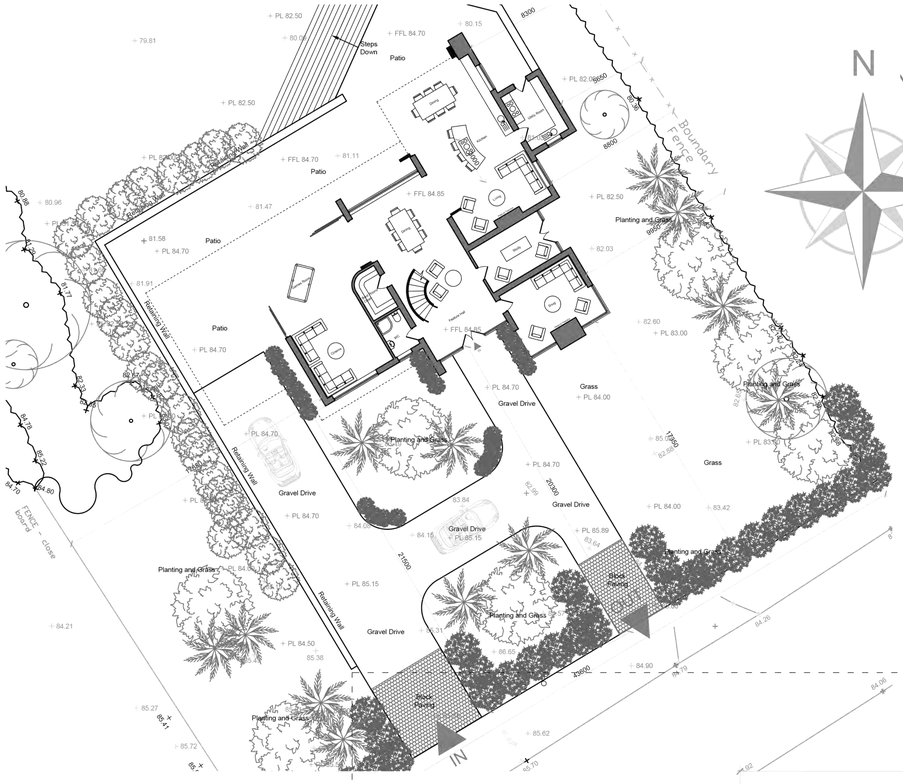

Proposed Site Plan Layout 1:200

Proposed Block Plan 1:500

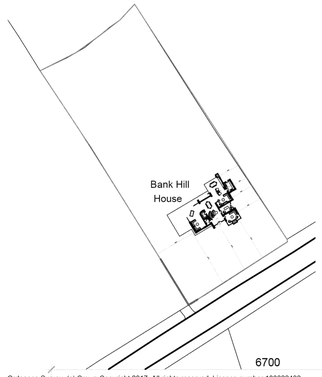

Ordnance Survey, (c) Crown Copyright 2017. All rights reserved. Licence number 100022432

Proposed OS Plan 1:1250

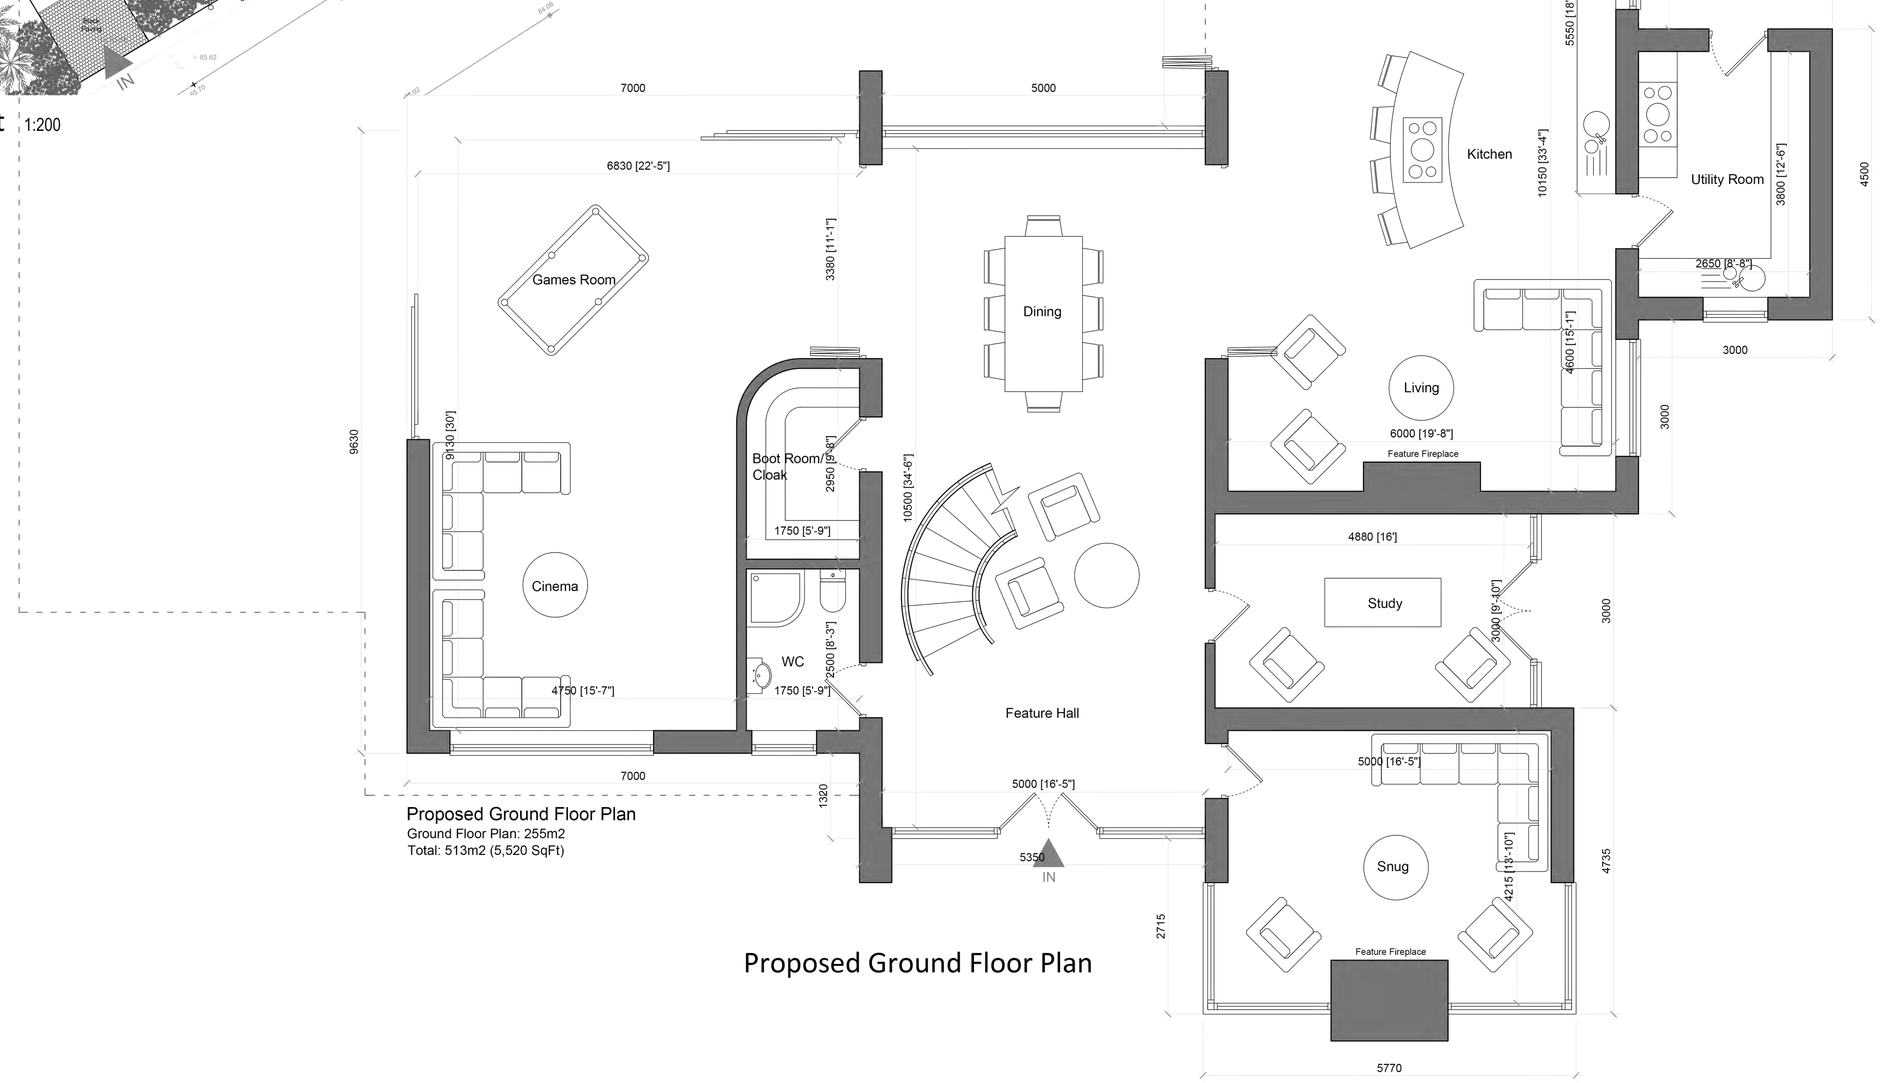

Proposed Ground Floor Plan

Ground Floor Plan: 255m2
Total: 513m2 (5,520 SqFt)

Proposed Ground Floor Plan

Notes

10 mm

Important Notes

1. Prior to the commencement of work, the contractor and client are to check on-site all exterior dimensions, boundary positions and details to verify and agree upon. Any errors, omissions or design changes should be reported immediately to enable amended plans to be prepared and submitted for approval.
2. The contractor will be responsible for locating all hidden services that may be affected by the proposal and stopping off or diverting as necessary. Drainage runs shown are assumed and must be checked on site before work commences.
3. The requirements of the "Party Wall Act 1996" will apply to certain schemes. The "Building Owner" will in writing inform and agree with the "Adjoining owner(s)" if the proposed work affects the Party Wall or is within 3 meters of the foundations of the nearby building. If an agreement cannot be made then professional advice should be sought prior to commencement of work on site, by a Party Wall Surveyor. SWISH Architecture Ltd take no responsibility for this.

Revision	Date	Description	By
D	13.11.17	Finalised for Planning Permission	DL
C	26.10.17	Changes in accordance with client comments	DL
B	18.10.17	Changes in accordance with client comments	DL
A	09.10.17	Changes in accordance with client comments	DL

swish
architecture & planning

SWISH Architecture Ltd
37 Gordon Road
West Bridgford
Nottingham
NG2 5LQ

M +44 (0) 782 432 5278

E design.me@swish-architecture.co.uk
W swish-architecture.co.uk

Client

Status Planning Permission

Project

Drawing

PROPOSED
GROUND FLOOR PLAN,
SITE PLAN, BLOCK & OS PLANS.

Scale 1:100. Sheet Size A1 Drawn By DL Date Sept 17

Project No. 515 Drawing No. 002 Revision D

This drawing must not be reproduced in whole or part without written consent. Do not scale this drawing. All dimensions in millimeters. Written dimensions to be checked on site. Electronic issue to be confirmed by paper copy only. ©2017 SWISH Architecture Ltd. All Rights Reserved.

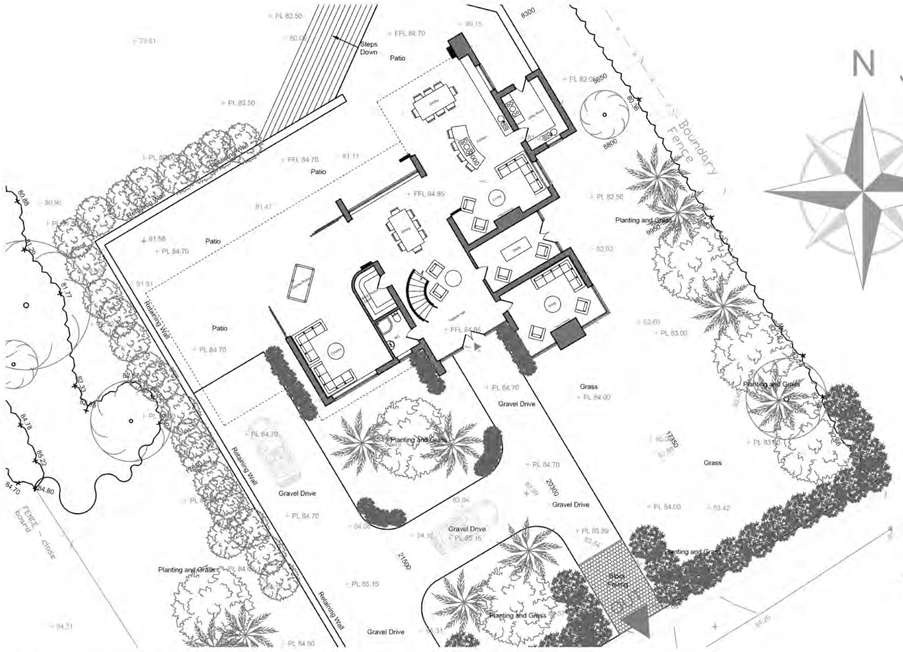

Proposed Site Plan Layout 1:200

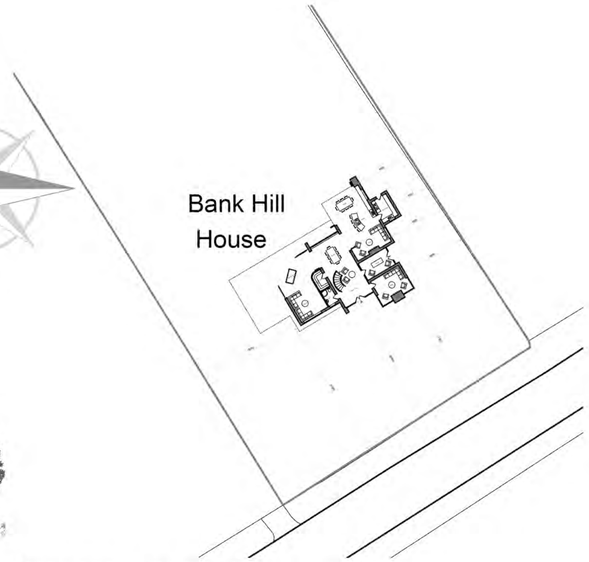

Proposed Block Plan 1:500

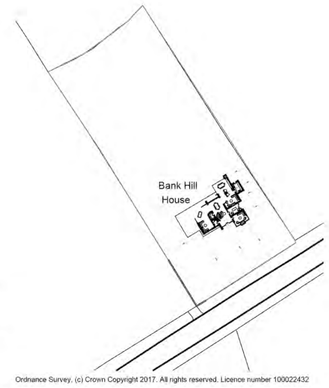

Ordnance Survey, (c) Crown Copyright 2017. All rights reserved. Licence number 100022432

Proposed OS Plan 1:1250

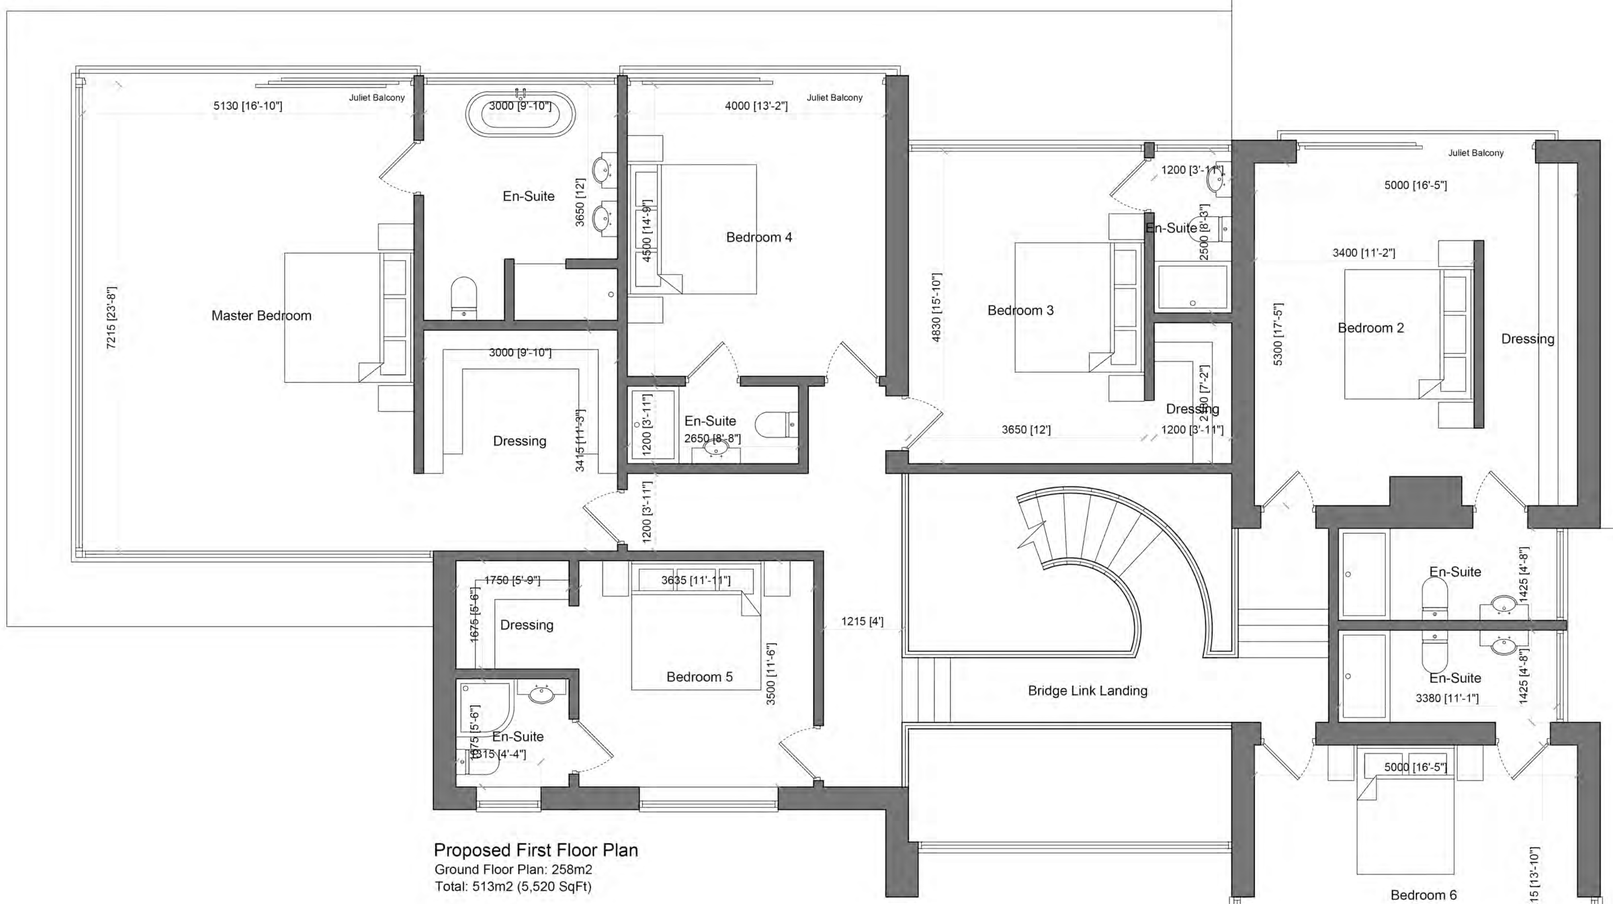

Proposed First Floor Plan
Ground Floor Plan: 258m2
Total: 513m2 (5,520 SqFt)

Proposed First Floor Plan

Notes

10 mm

Important Notes:

1. Prior to the commencement of work, the contractor and client are to check on-site all exterior dimensions, boundary positions and details to verify and agree upon. Any errors, omissions or design changes should be reported immediately to enable amended plans to be prepared and submitted for approval.
2. The contractor will be responsible for locating all hidden services that may be affected by the proposal and stopping off or diverting as necessary. Drainage runs shown are assumed and must be checked on site before work commences.
3. The requirements of the "Party Wall Act 1996" will apply to certain schemes. The "Building Owner" will in writing inform and agree with the "Adjoining owner(s)" if the proposed work affects the Party Wall or is within 3 meters of the foundations of the nearby building. If an agreement cannot be made then professional advice should be sought prior to commencement of work on site, by a Party Wall Surveyor. SWISH Architecture Ltd take no responsibility for this.

Revision	Date	Description	By
C	13.11.17	Finalised for Planning Permission	DL
B	26.10.17	Changes in accordance with client comments	DL
A	18.10.17	Changes in accordance with client comments	DL

swish
architecture & planning
37 Gordon Road
West Bridgford
Nottingham
NG2 5LQ
+44 (0) 782 432 5278
design.me@swish-architecture.co.uk
swish-architecture.co.uk

Client

Status

Project

Drawing

PROPOSED
FIRST FLOOR PLAN,
SITE PLAN, BLOCK & OS PLANS.

Scale 1:100. Sheet Size A1 Drawn By DL Date Sept 17

Project No. 515 Drawing No. 003 Revision C

This drawing must not be reproduced in whole or part without written consent. Do not scale this drawing. All dimensions in millimeters. Written dimensions to be checked on site. Electronic issue to be confirmed by paper copy only. ©2017 SWISH Architecture Ltd. All Rights Reserved.

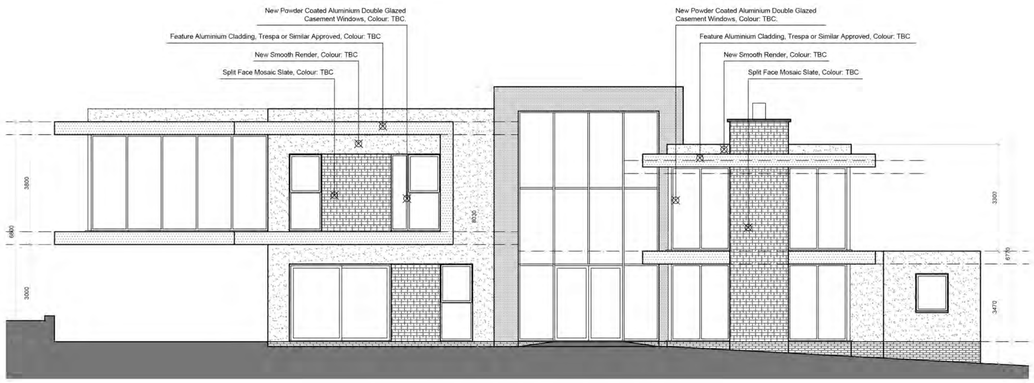

Proposed Front Elevation

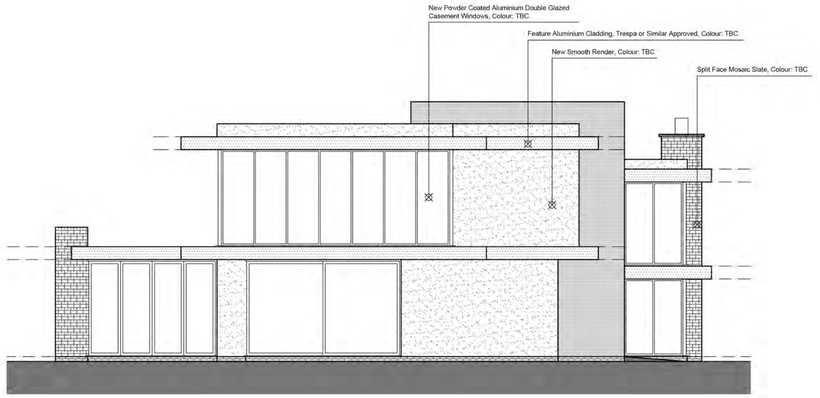

Proposed Side Elevation

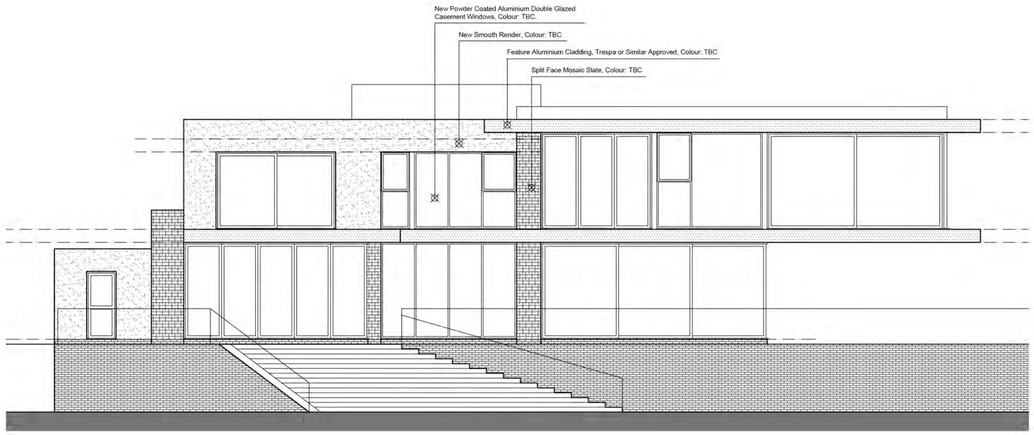

Proposed Rear Elevation

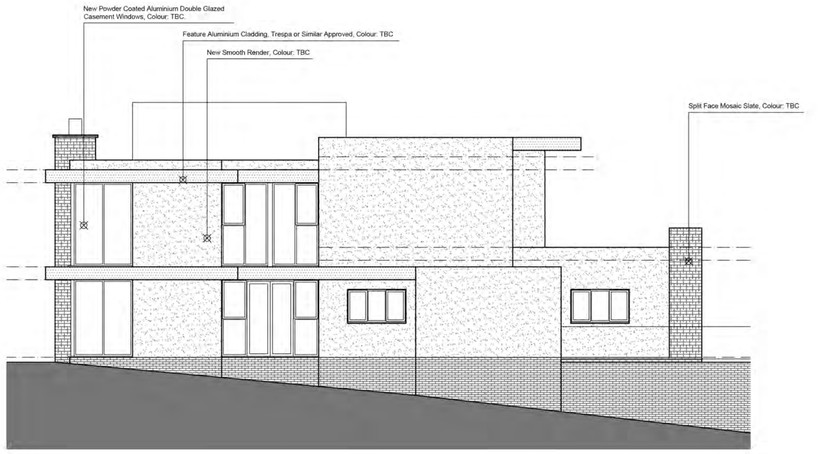

Proposed Side Elevation

Notes

10 mm

Important Notes

1. Prior to the commencement of work, the contractor and client are to check on-site all exterior dimensions, boundary positions and details to verify and agree upon. Any errors, omissions or design changes should be reported immediately to enable amended plans to be prepared and submitted for approval.
2. The contractor will be responsible for locating all hidden services that may be affected by the proposal and stopping off or diverting as necessary. Drainage runs shown are assumed and must be checked on site before work commences.
3. The requirements of the "Party Wall Act 1996" will apply to certain schemes. The "Building Owner" will in writing inform and agree with the "Adjoining owner(s)" if the proposed work affects the Party Wall or is within 3 meters of the foundations of the nearby building. If an agreement cannot be made then professional advice should be sought prior to commencement of work on site, by a Party Wall Surveyor. SWISH Architecture ltd take no responsibility for this.

Revision	Date	Description	By
B	13.11.17	Finalised for Planning Permission	DL
A	26.10.17	Changes in accordance with client comments	DL

swish
architecture & planning

SWISH Architecture ltd
37 Gordon Road
West Bridgford
Nottingham
NG2 5LQ

+44 (0) 782 432 5278

design.me@swish-architecture.co.uk
swish-architecture.co.uk

Client

Status Planning Permission

Project

Drawing

PROPOSED
ELEVATIONS.

Scale 1:100. Sheet Size A1 Drawn By DL Date Sept 17

Project No. 515 Drawing No. 003 Revision B

This drawing must not be reproduced in whole or part without written consent. Do not scale this drawing. All dimensions in millimeters. Written dimensions to be checked on site. Electronic issue to be confirmed by paper copy only. ©2017 SWISH Architecture Ltd. All Rights Reserved.